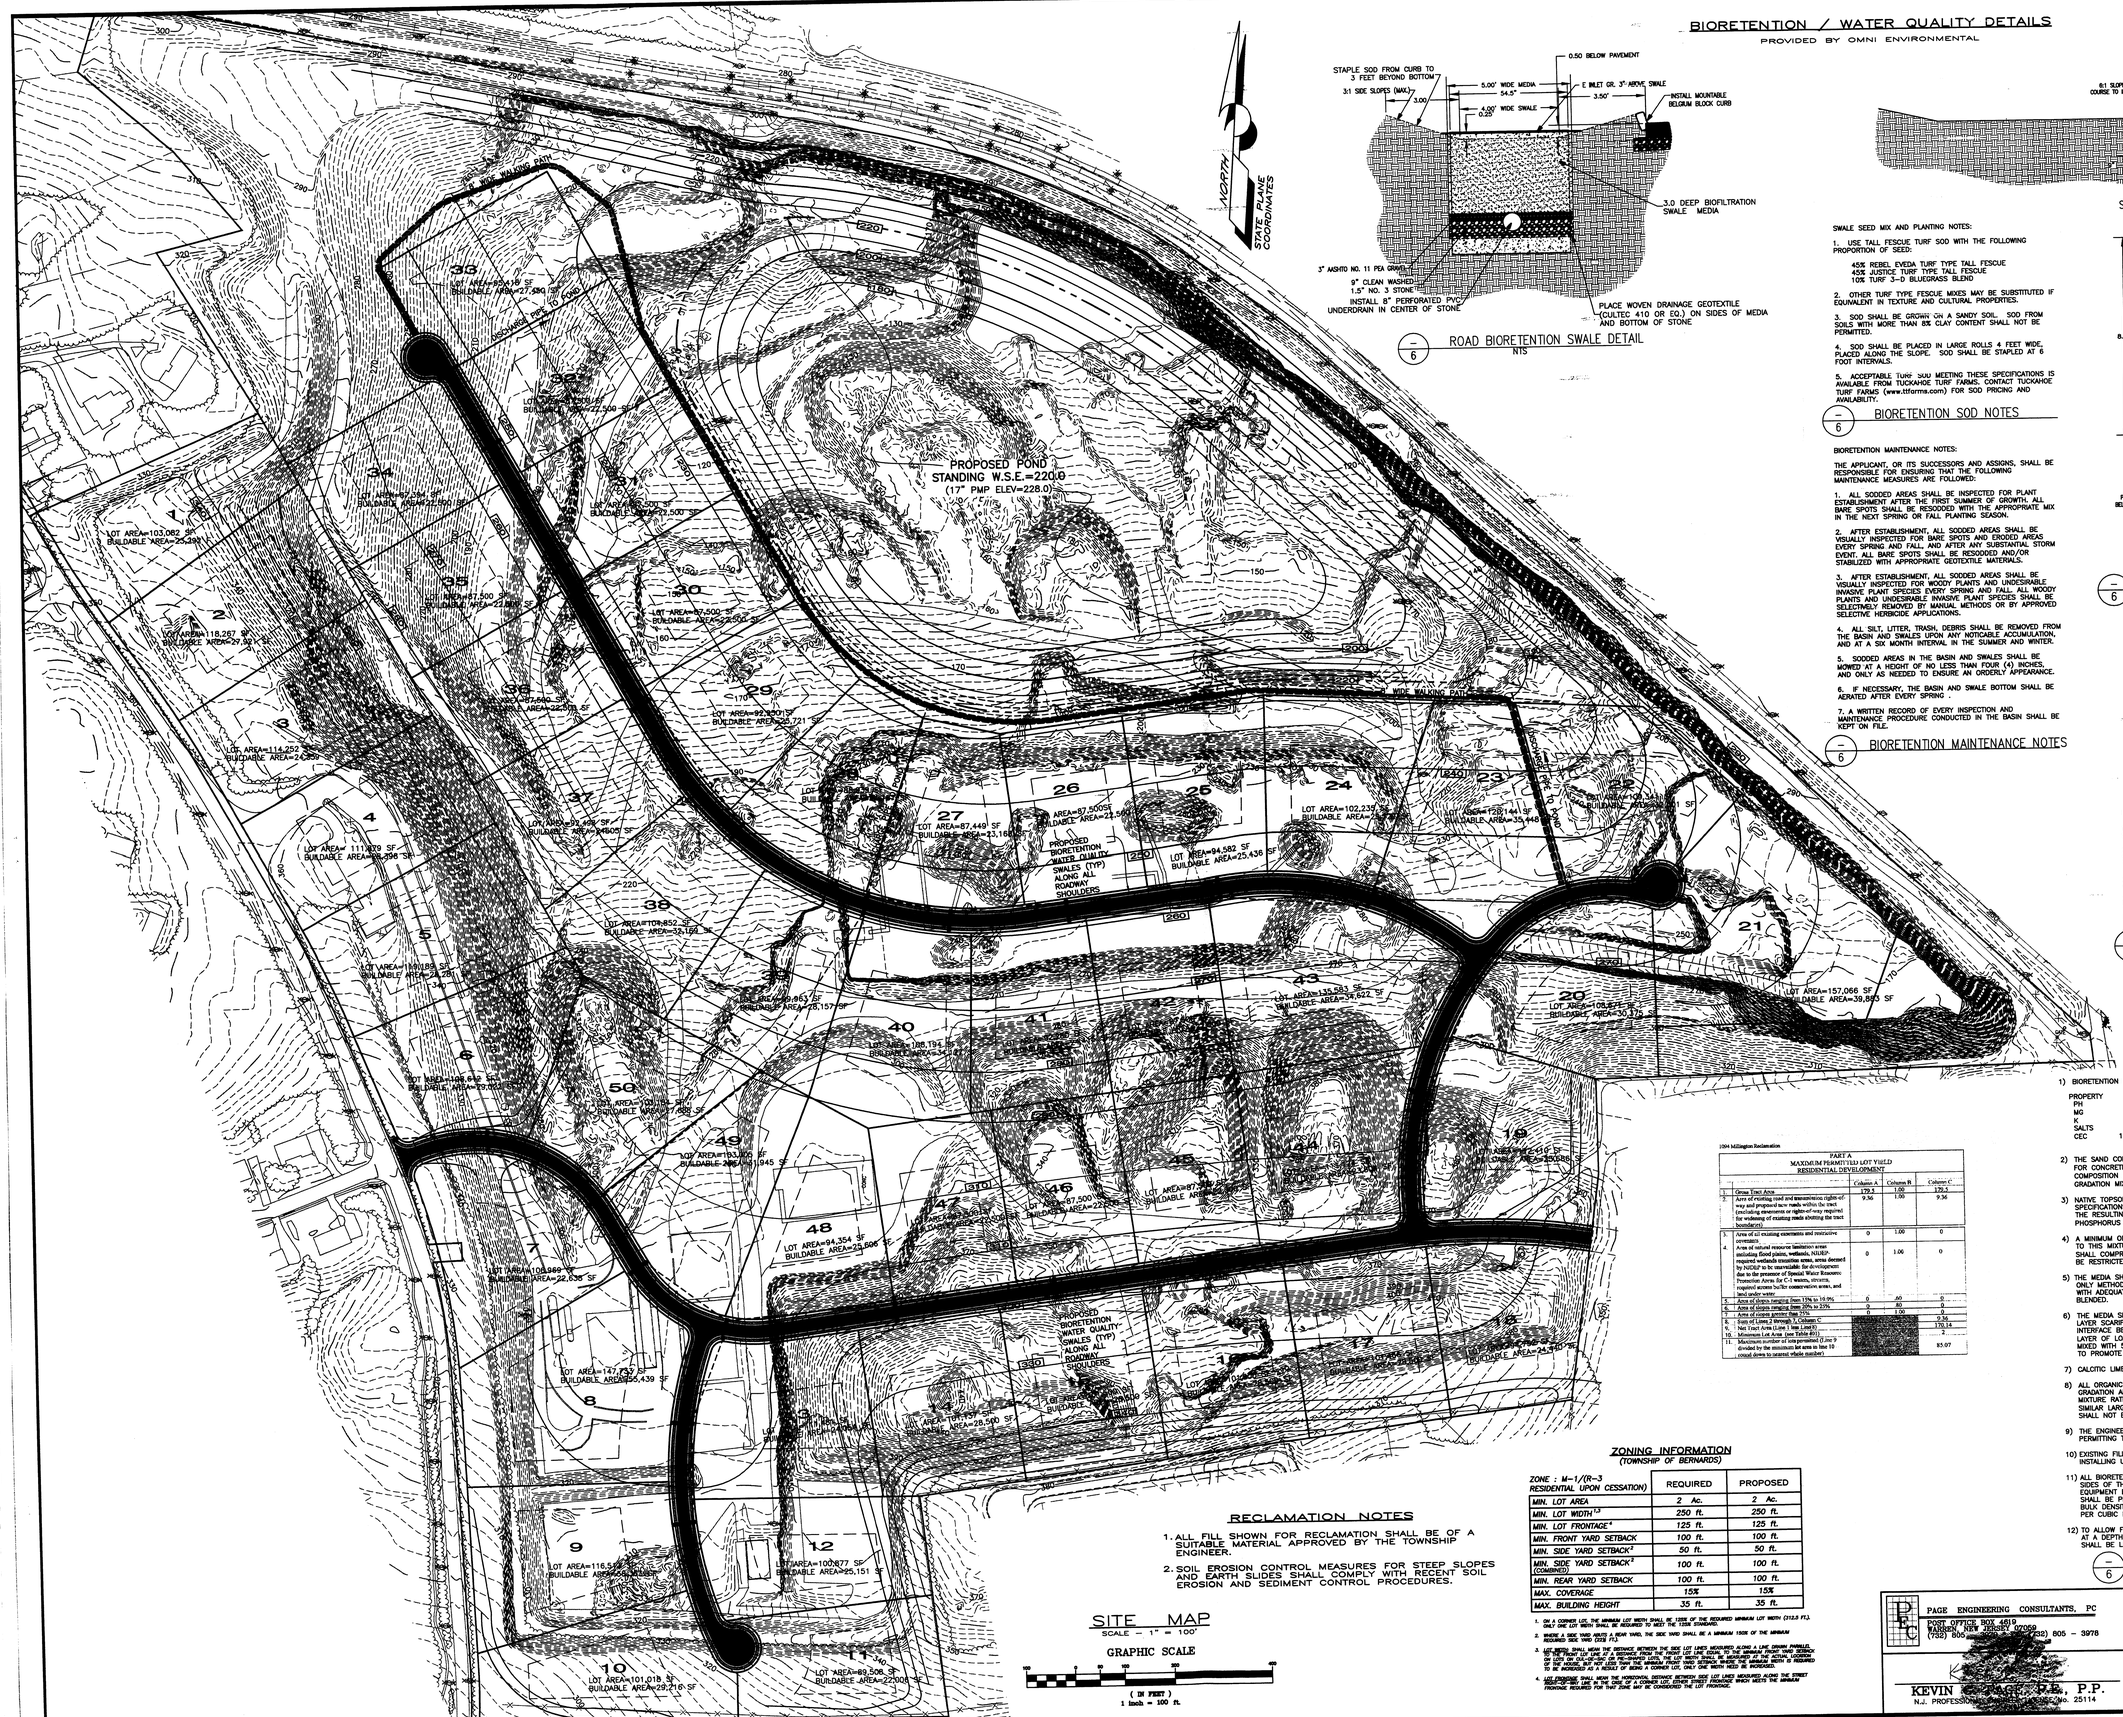
PROPOSED POND
STANDING W.S.E.=220.0
(17" PMP ELEV=228.0)
PROPOSED BIORETENTION WATER QUALITY SWALES (TYP) ALONG ALL ROADWAY SHOULDERS
LOT AREA=87,500 SF
BUILDABLE AREA=27,500 SF
LOT AREA=92,930 SF
BUILDABLE AREA=25,721 SF
LOT AREA=87,449 SF
BUILDABLE AREA=23,166 SF
LOT AREA=94,582 SF
BUILDABLE AREA=25,436 SF
LOT AREA=102,239 SF
BUILDABLE AREA=28,144 SF
LOT AREA=157,066 SF
BUILDABLE AREA=39,893 SF
LOT AREA=103,082 SF
BUILDABLE AREA=23,239 SF
LOT AREA=118,267 SF
BUILDABLE AREA=29,361 SF
LOT AREA=114,252 SF
BUILDABLE AREA=24,[illegible]
LOT AREA=111,879 SF
BUILDABLE AREA=28,396 SF
LOT AREA=101,852 SF
BUILDABLE AREA=23,169 SF
LOT AREA=101,885 SF
BUILDABLE AREA=24,251 SF
LOT AREA=98,963 SF
BUILDABLE AREA=28,157 SF
LOT AREA=188,194 SF
BUILDABLE AREA=47,[illegible]
LOT AREA=193,560 SF
BUILDABLE AREA=41,945 SF
LOT AREA=101,886 SF
BUILDABLE AREA=22,636 SF
LOT AREA=147,737 SF
BUILDABLE AREA=25,439 SF
LOT AREA=116,552 SF
BUILDABLE AREA=24,[illegible]
LOT AREA=101,018 SF
BUILDABLE AREA=28,210 SF
LOT AREA=102,877 SF
BUILDABLE AREA=25,151 SF
LOT AREA=89,506 SF
BUILDABLE AREA=22,008 SF
LOT AREA=97,616 SF
BUILDABLE AREA=25,[illegible]
LOT AREA=97,500 SF
BUILDABLE AREA=22,[illegible]
LOT AREA=87,500 SF
BUILDABLE AREA=27,500 SF